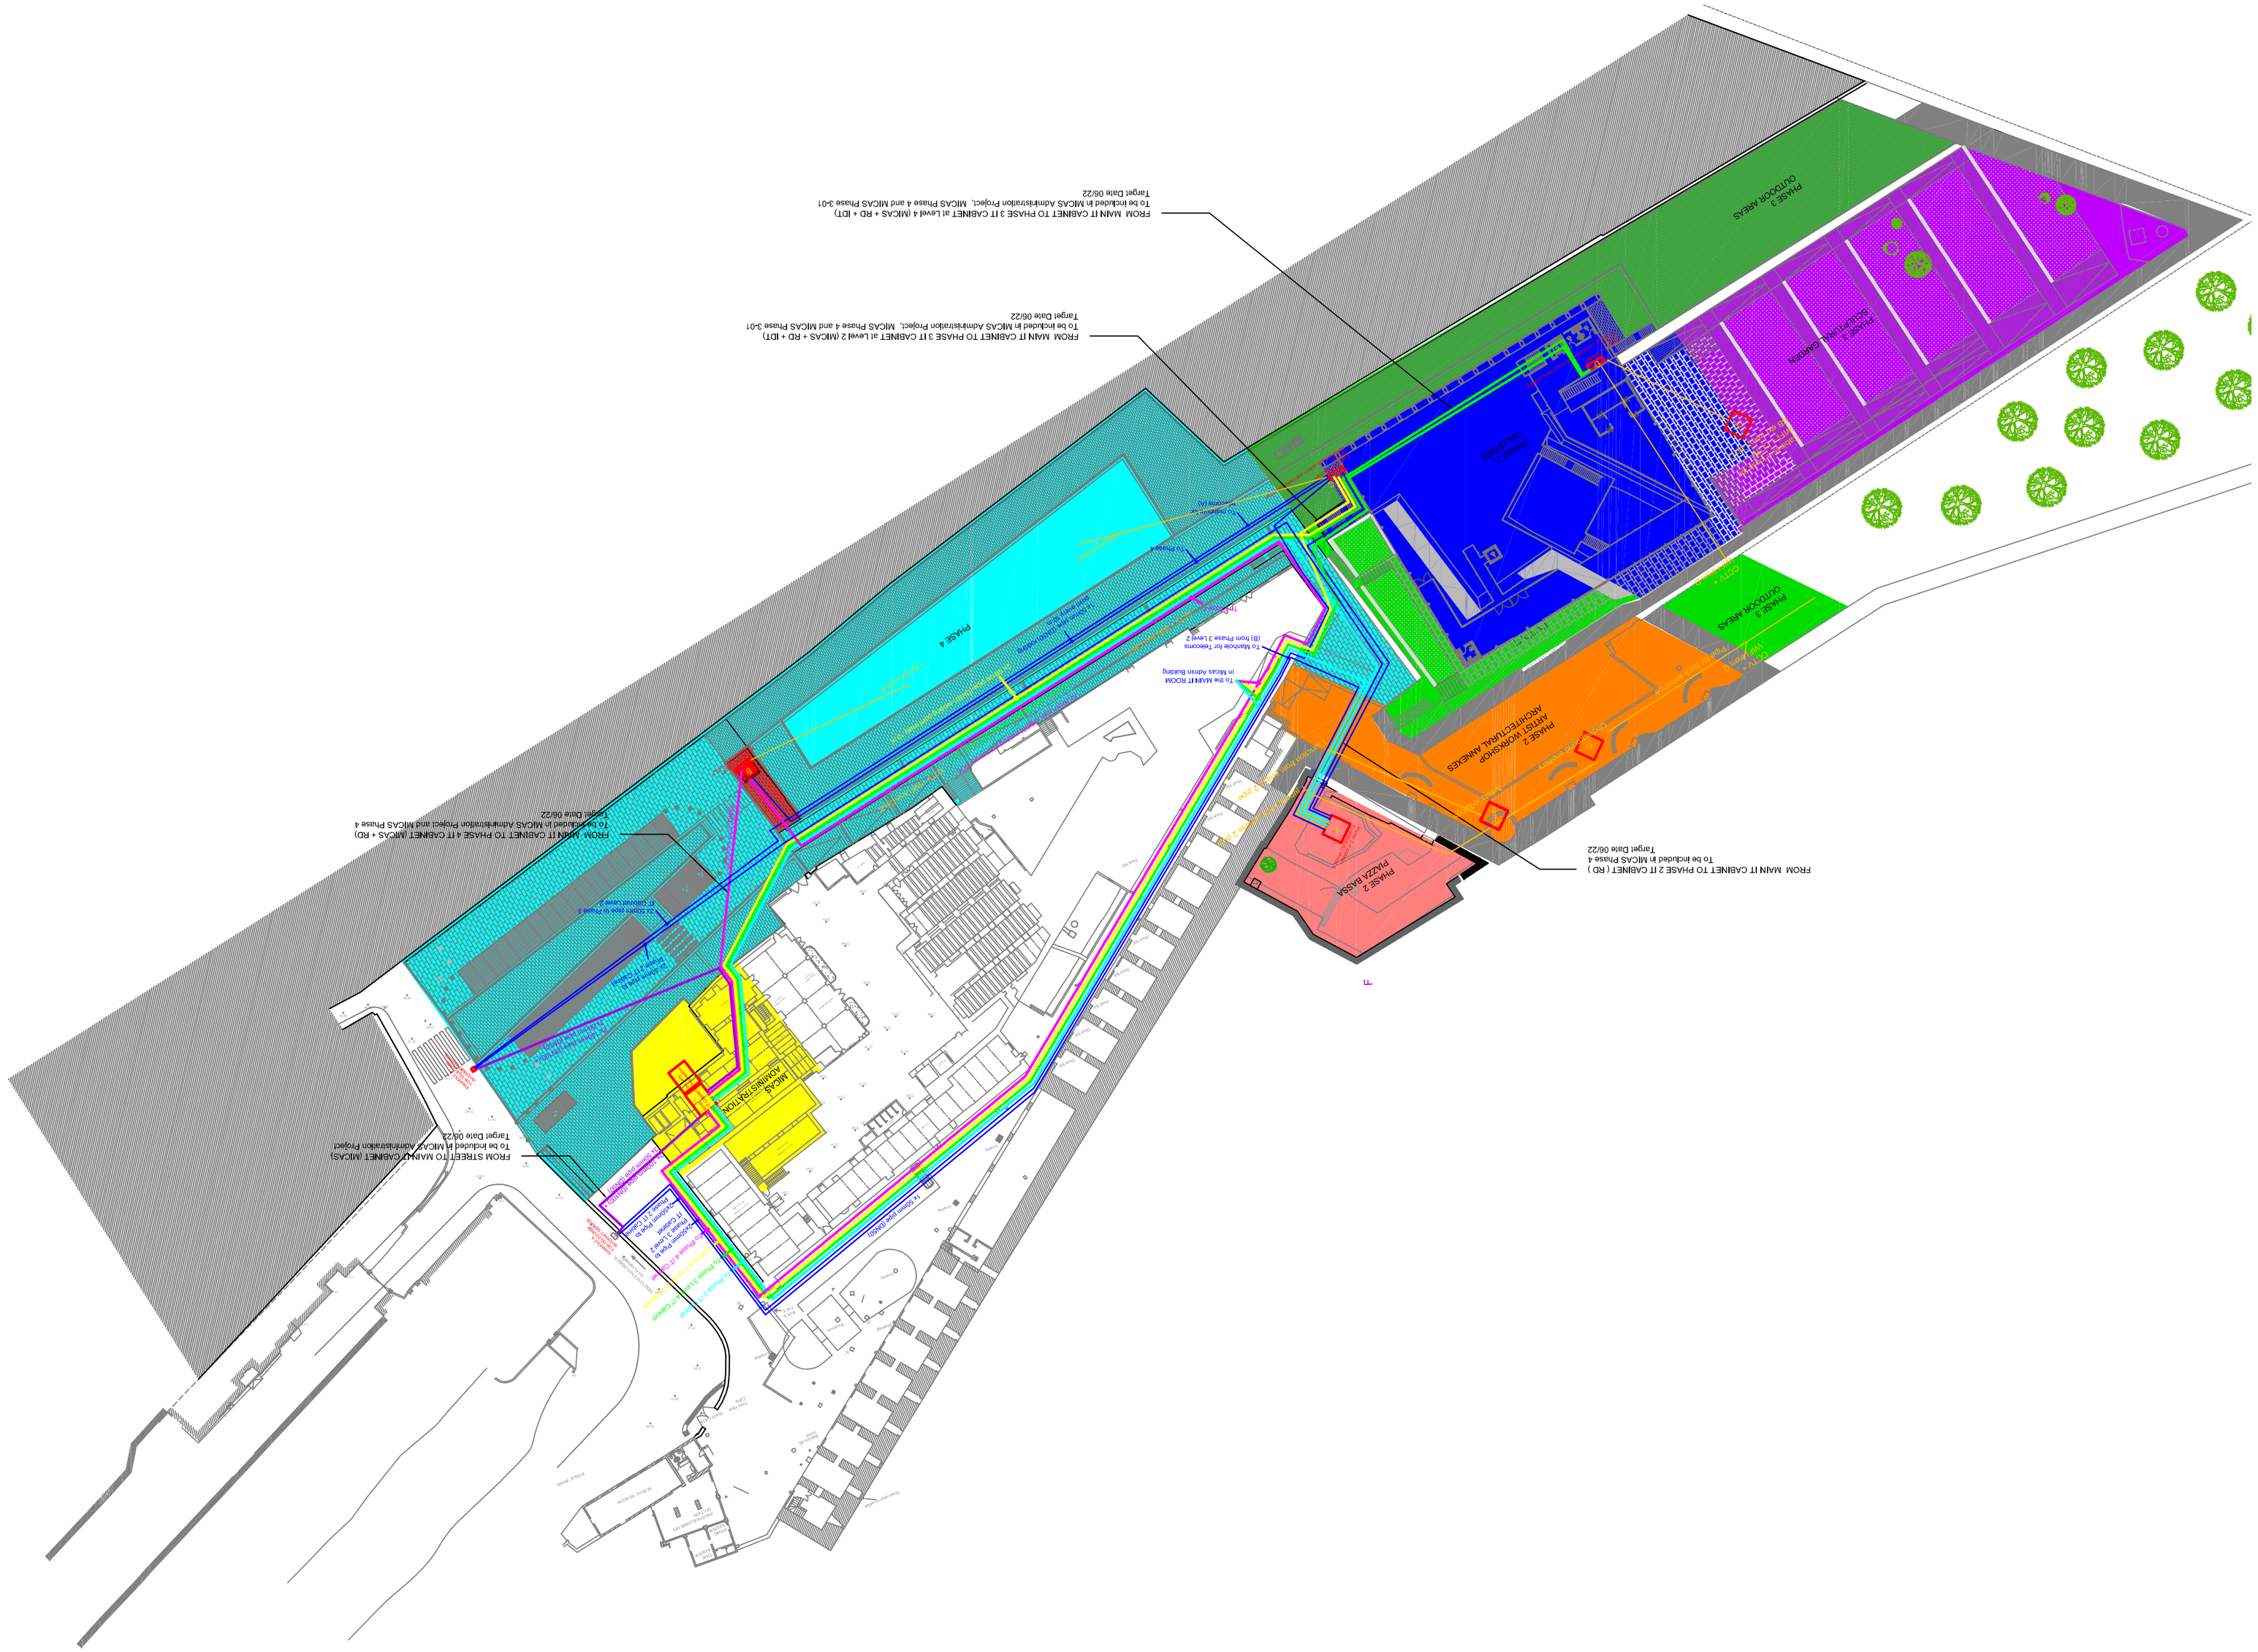
FROM MAIN IT CABINET TO PHASE 2 IT CABINET (RD)
To be included in MICAS Phase 4
Target Date 06/22
PHASE 2
PIAZZA BASSA
PHASE 2
ARTIST WORKSHOP
ARCHITECTURAL ANNEXES
To the MAIN IT ROOM
in Mezzanine Admin Building
To Mainframe for Telecoms
(B) from Phase 3 Level 2
PHASE 1
OUTDOOR AREAS
PHASE 3
SCULPTURAL GARDEN
PHASE 3
OUTDOOR AREAS
PHASE 3
CULTURES
FROM MAIN IT CABINET TO PHASE 3 IT CABINET at Level 2 (MICAS + RD + IDT)
To be included in MICAS Administration Project. MICAS Phase 4 and MICAS Phase 3-01
Target Date 06/22
FROM MAIN IT CABINET TO PHASE 3 IT CABINET at Level 4 (MICAS + RD + IDT)
To be included in MICAS Administration Project. MICAS Phase 4 and MICAS Phase 3-01
Target Date 06/22
PHASE 4
MICAS
ADMINISTRATION
FROM MAIN IT CABINET TO PHASE 4 IT CABINET (MICAS + RD)
To be included in MICAS Administration Project and MICAS Phase 4
Target Date 06/22
FROM STREET TO MAIN IT CABINET (MICAS)
To be included in MICAS Administration Project
Target Date 06/22